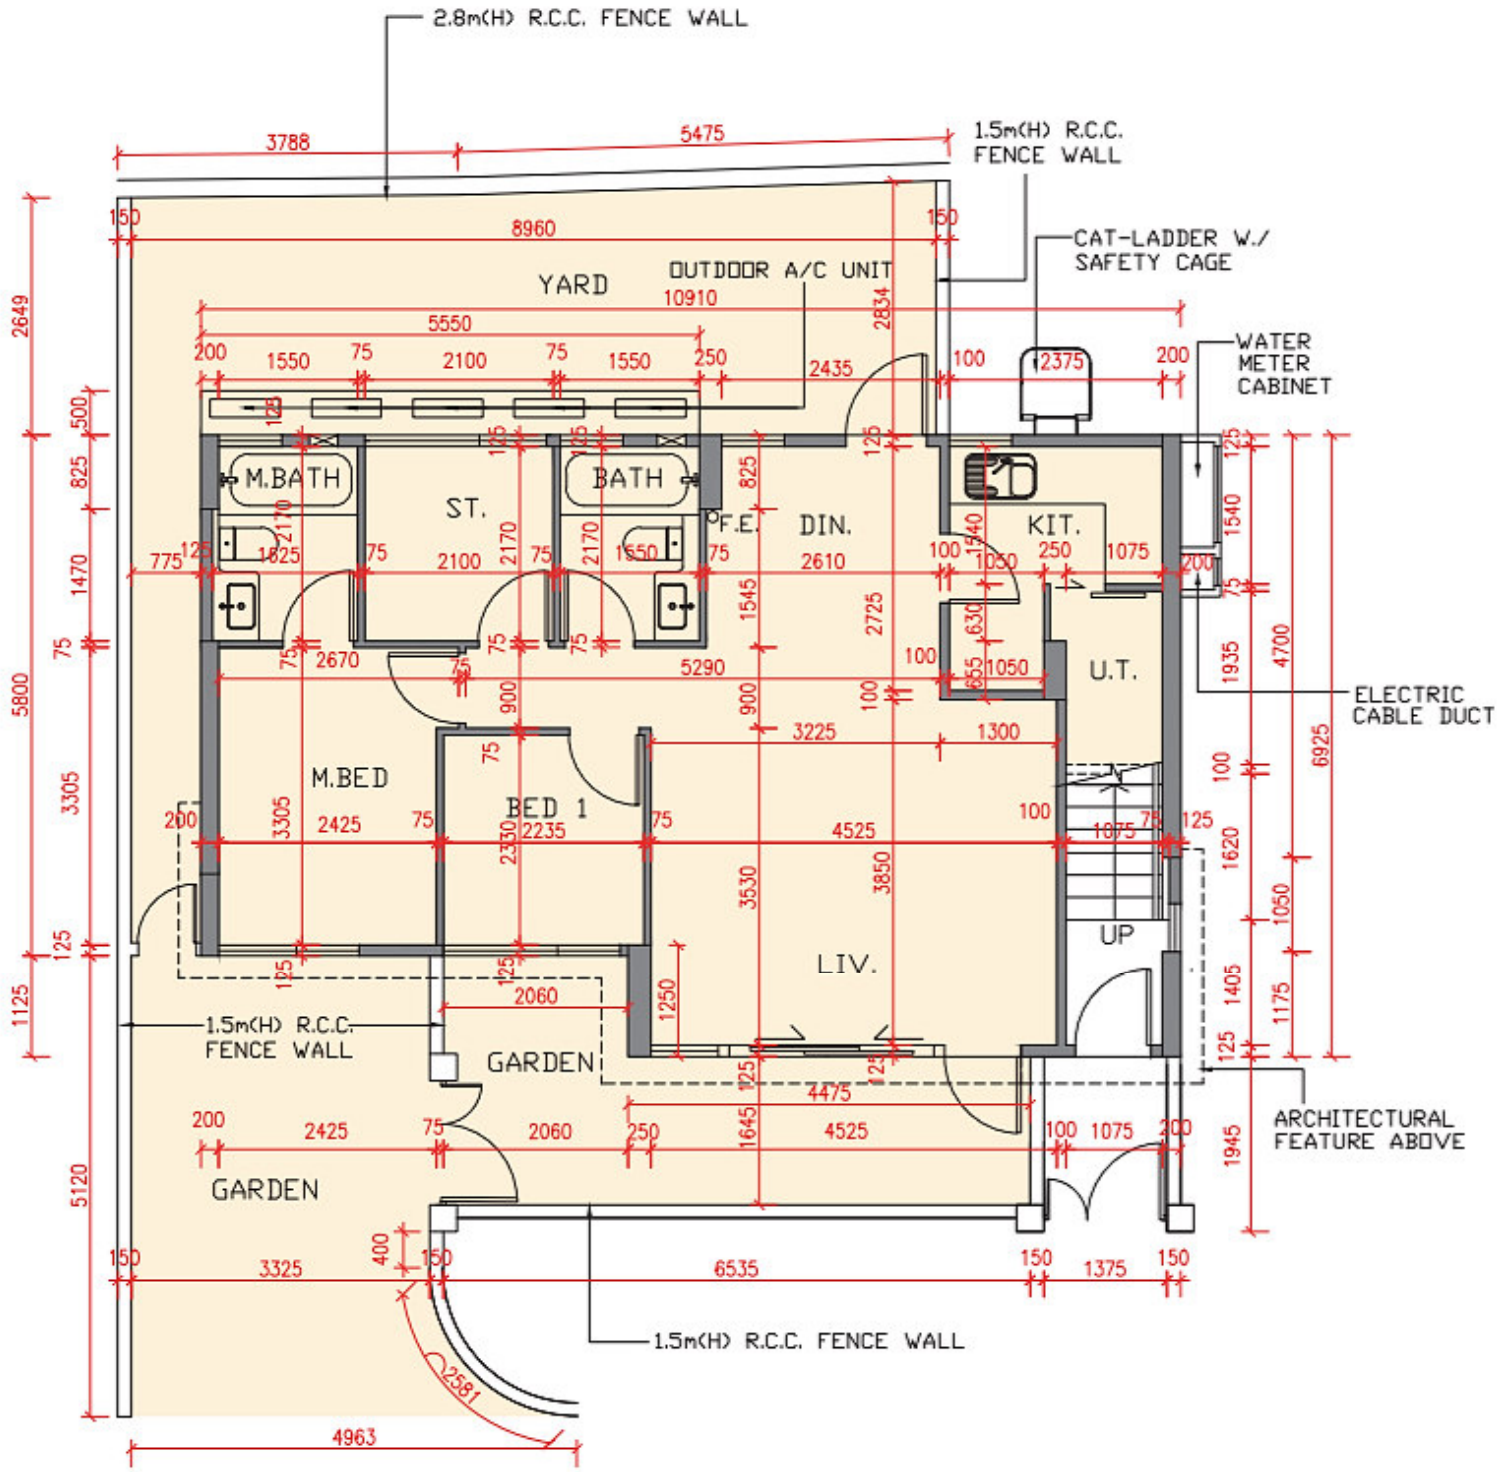
2.8m(H) R.C.C. FENCE WALL
1.5m(H) R.C.C. FENCE WALL
CAT-LADDER W./ SAFETY CAGE
WATER METER CABINET
ELECTRIC CABLE DUCT
ARCHITECTURAL FEATURE ABOVE
OUTDOOR A/C UNIT
YARD
M.BATH
BATH
ST.
F.F.
DIN.
KIT.
U.T.
M.BED
BED 1
LIV.
UP
GARDEN
GARDEN
1.5m(H) R.C.C. FENCE WALL
1.5m(H) R.C.C. FENCE WALL

G/F 地下