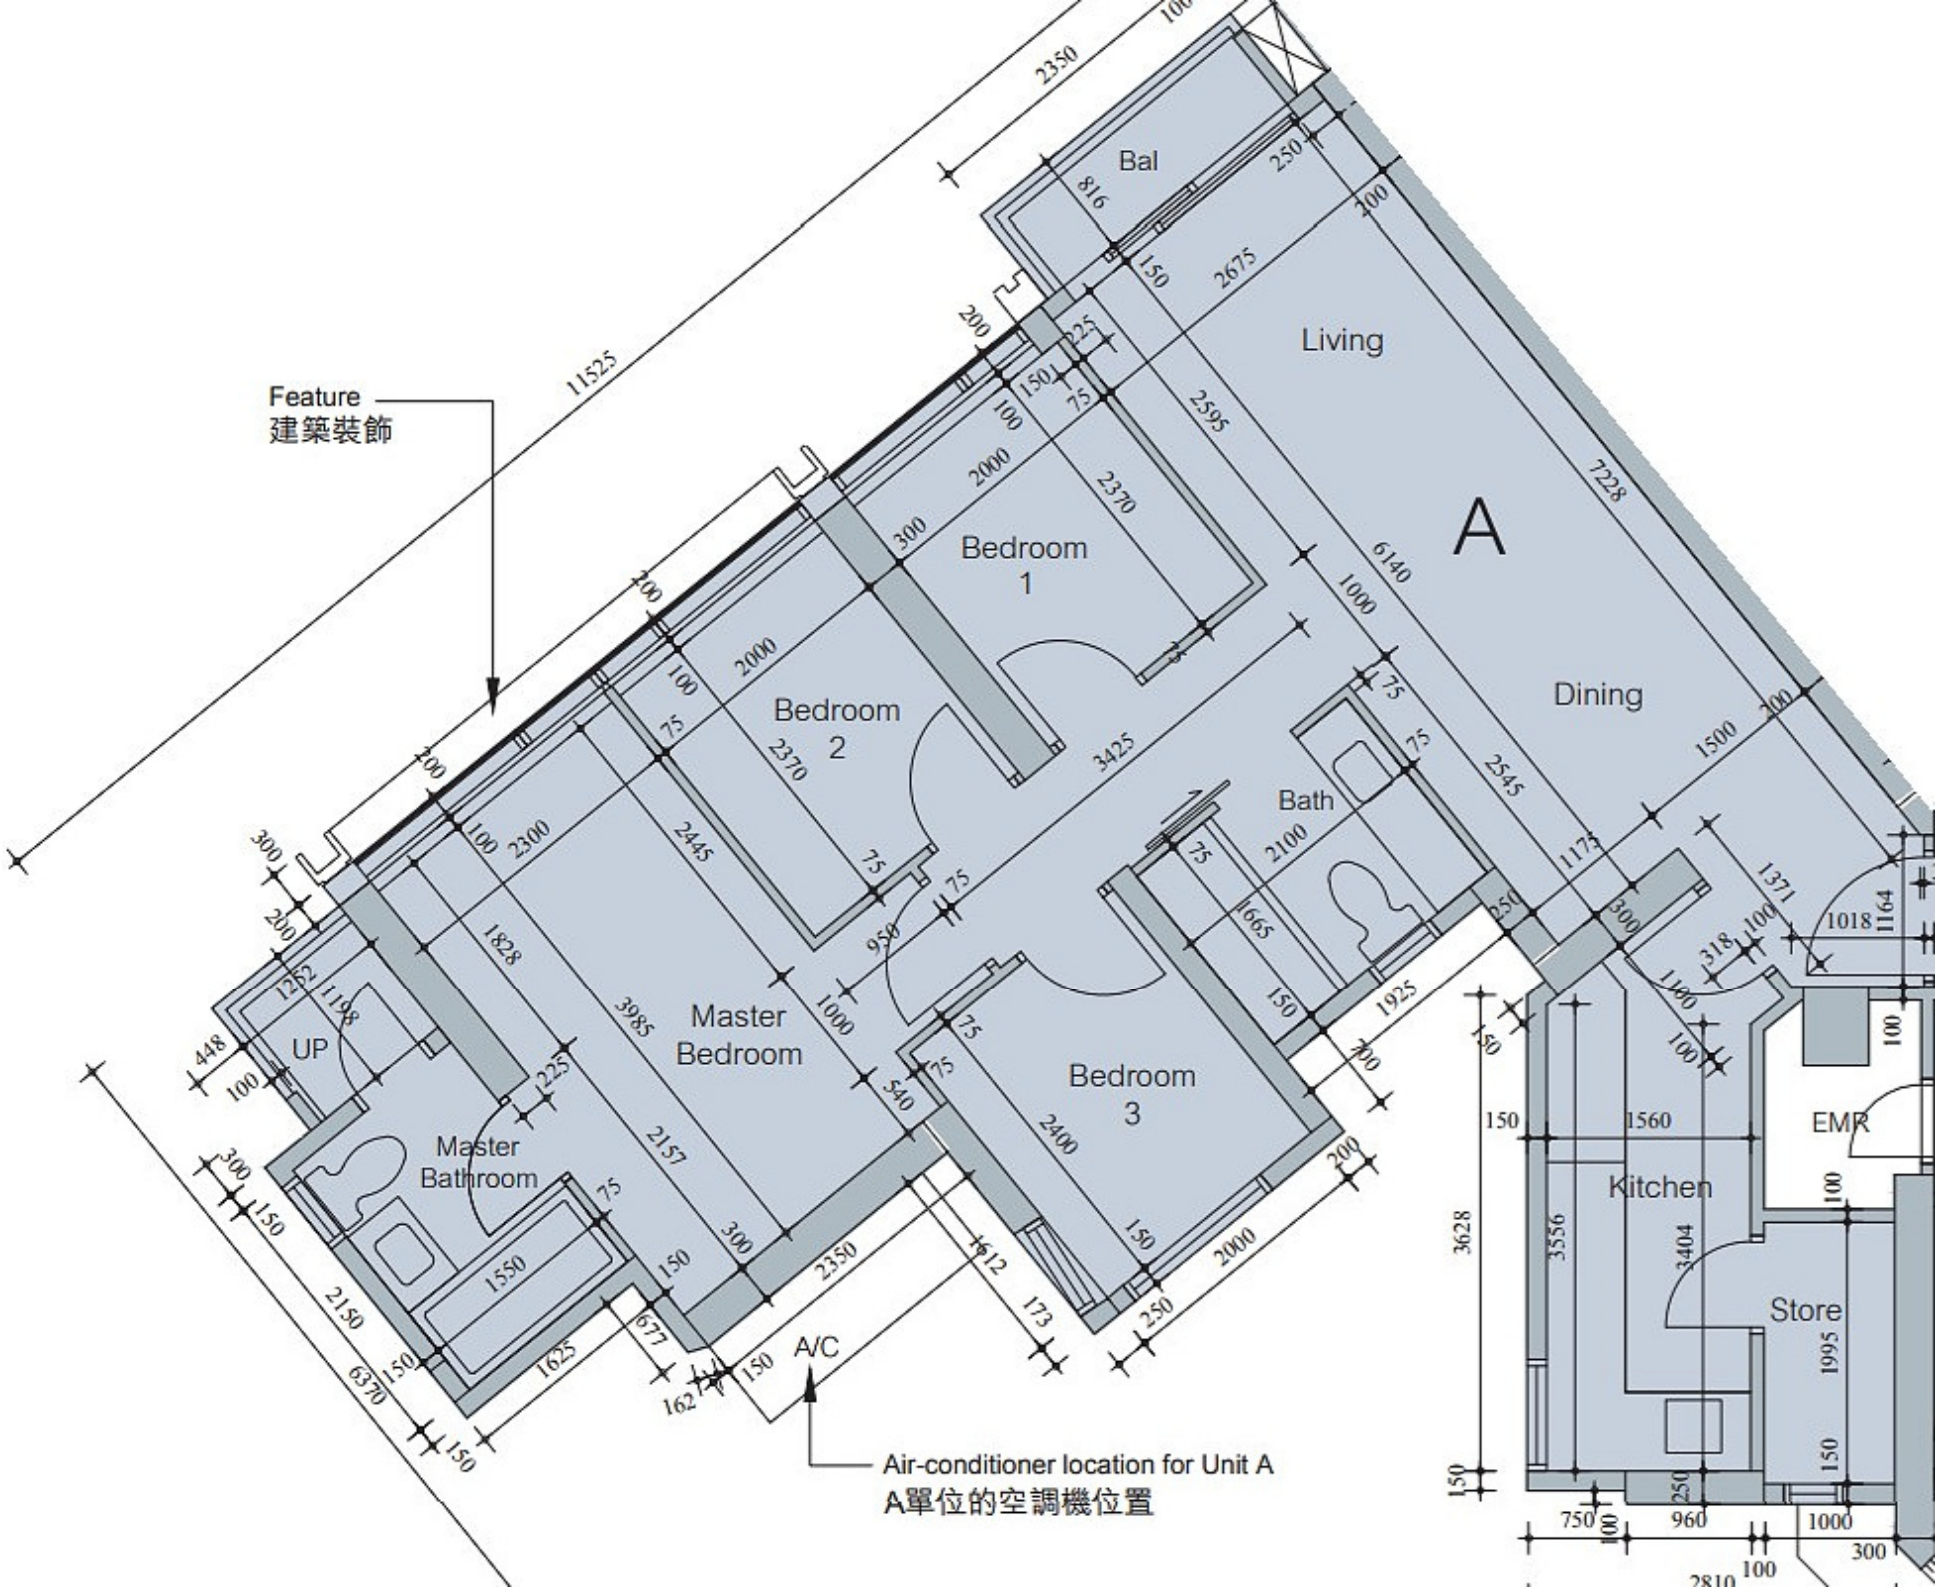
Feature
建築裝飾
A
Living
Dining
Bedroom 1
Bedroom 2
Master Bedroom
Bedroom 3
Bal
Bath
UP
Master Bathroom
Kitchen
EMR
Store
A/C
Air-conditioner location for Unit A
A單位的空調機位置