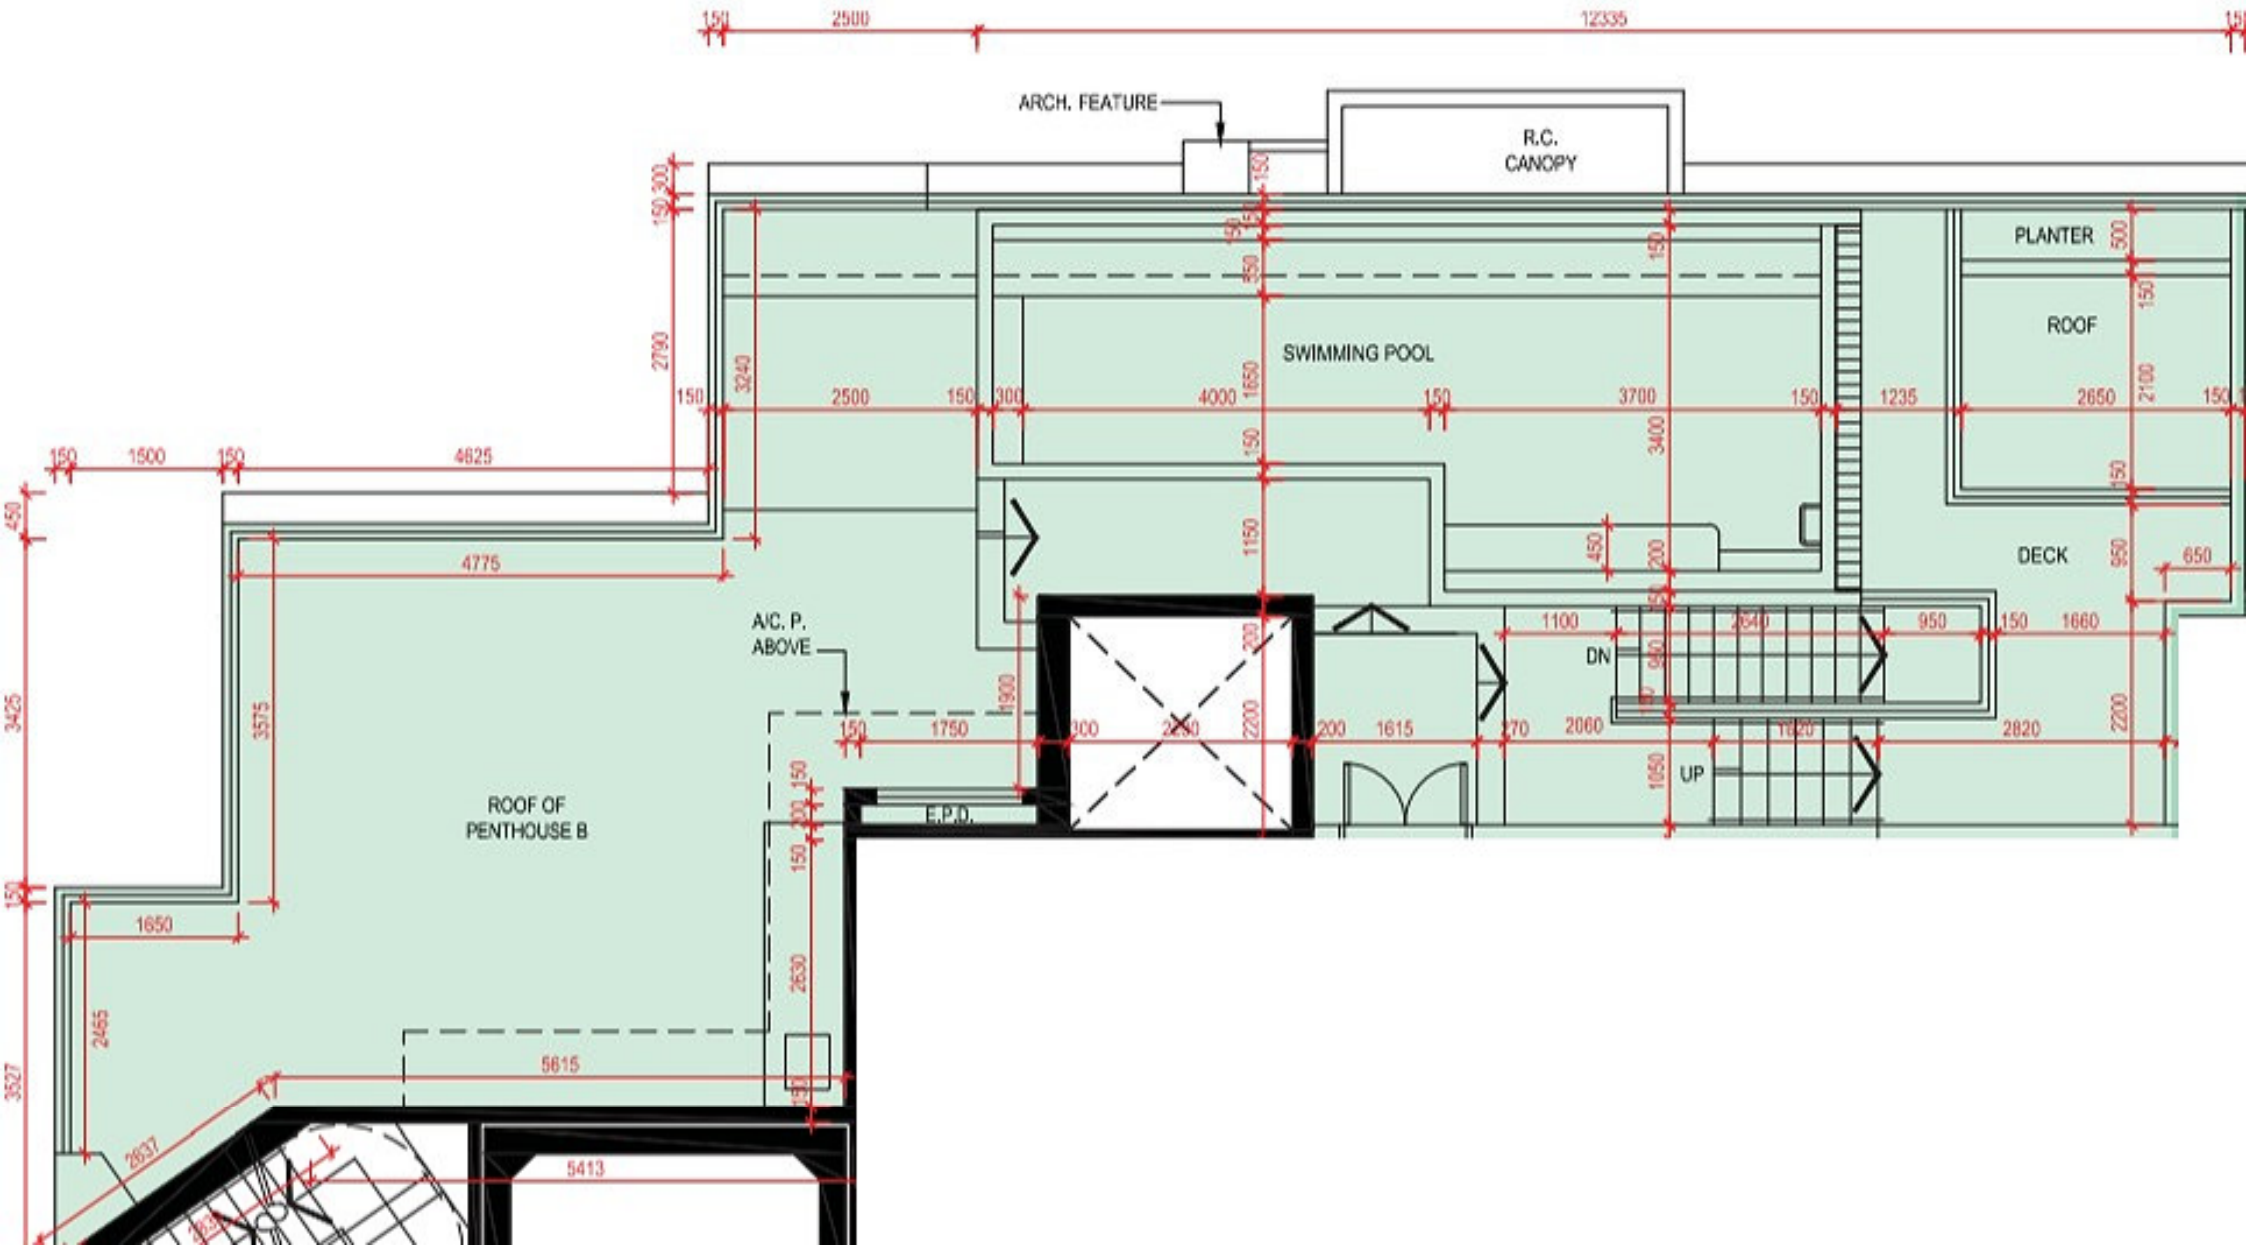
ARCH. FEATURE
R.C.
CANOPY
SWIMMING POOL
PLANTER
ROOF
DECK
DN
UP
A/C. P.
ABOVE
E.P.D.
ROOF OF
PENTHOUSE B