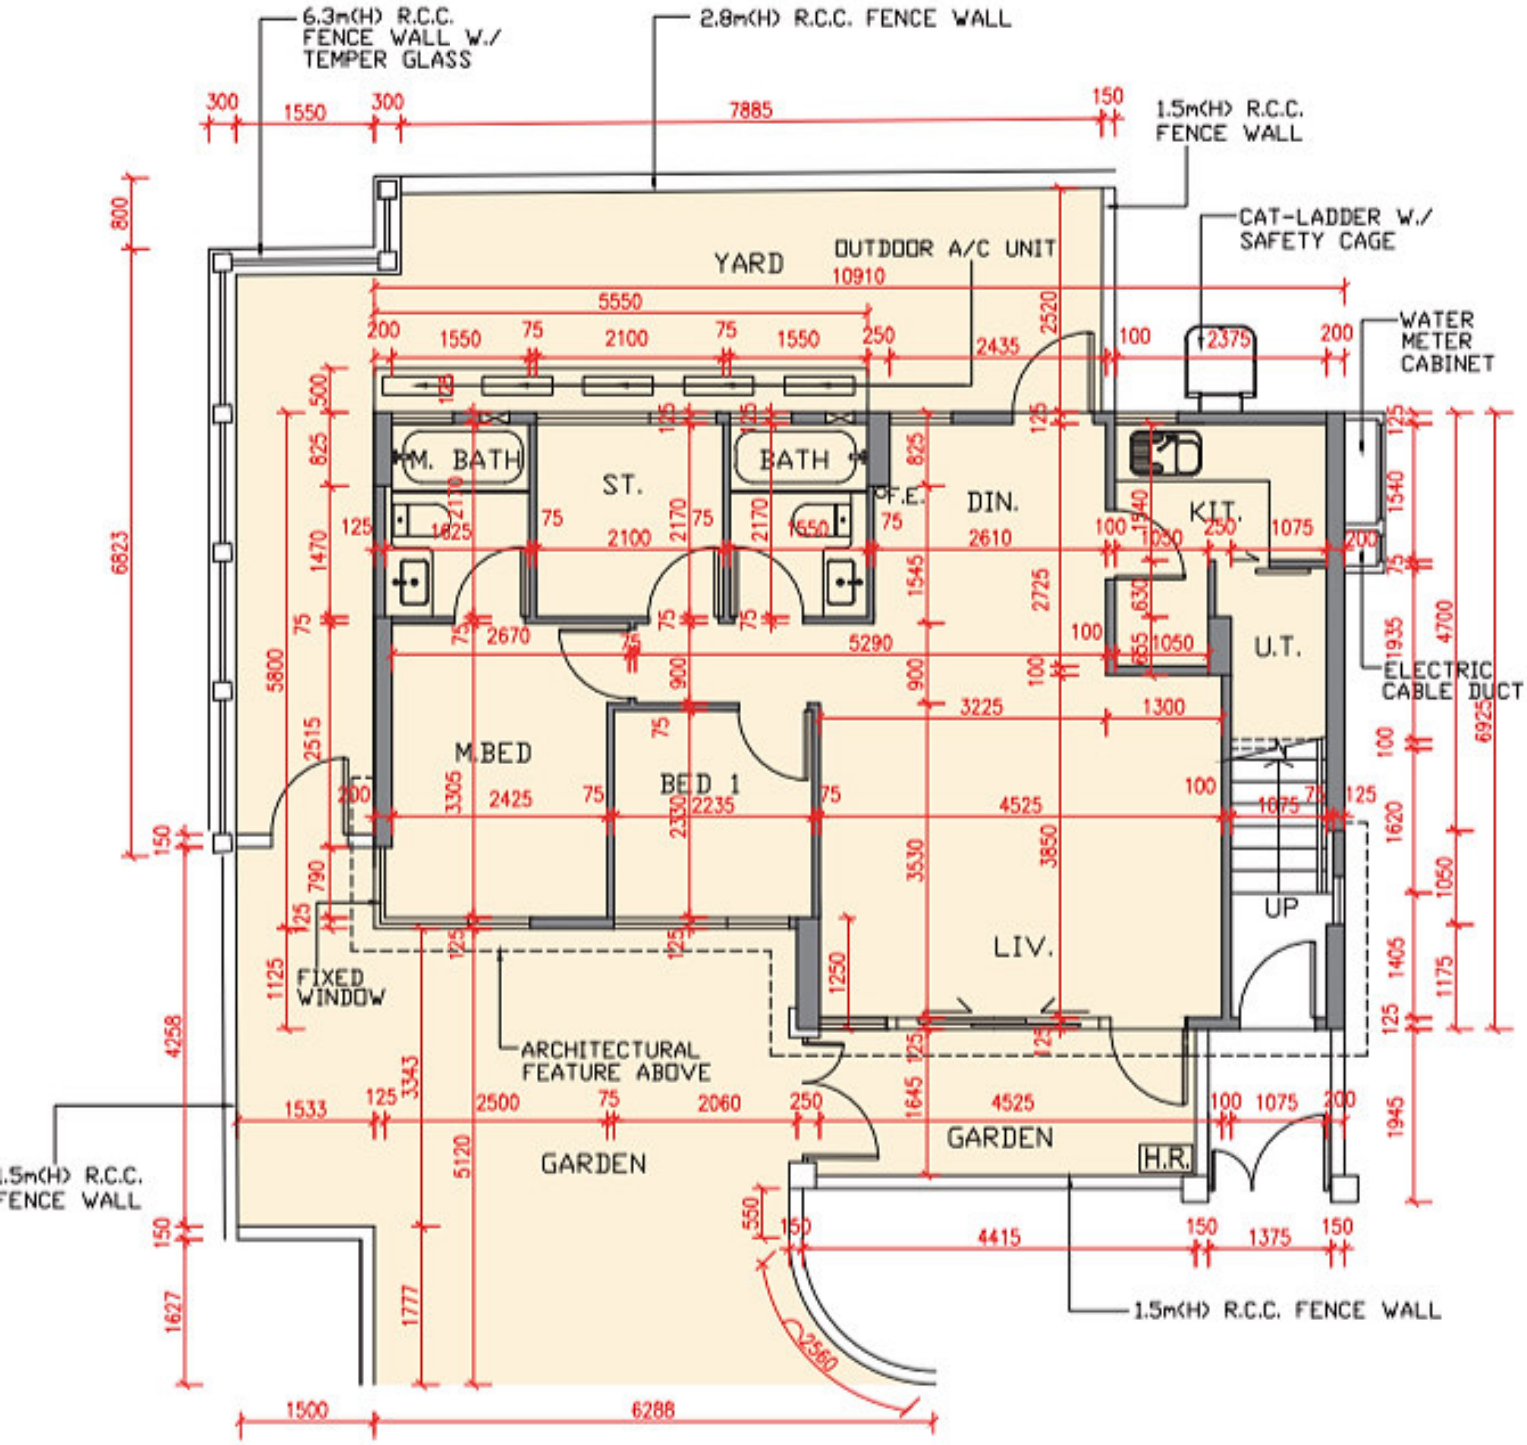
6.3m(H) R.C.C. FENCE WALL W./ TEMPER GLASS
2.8m(H) R.C.C. FENCE WALL
1.5m(H) R.C.C. FENCE WALL
CAT-LADDER W./ SAFETY CAGE
WATER METER CABINET
YARD
OUTDOOR A/C UNIT
M. BATH
ST.
BATH
F.E.
DIN.
KIT.
U.T.
M.BED
BED 1
LIV.
UP
H.R.
FIXED WINDOW
ARCHITECTURAL FEATURE ABOVE
GARDEN
GARDEN
ELECTRIC CABLE DUCT
1.5m(H) R.C.C. FENCE WALL
1.5m(H) R.C.C. FENCE WALL

G/F 地下