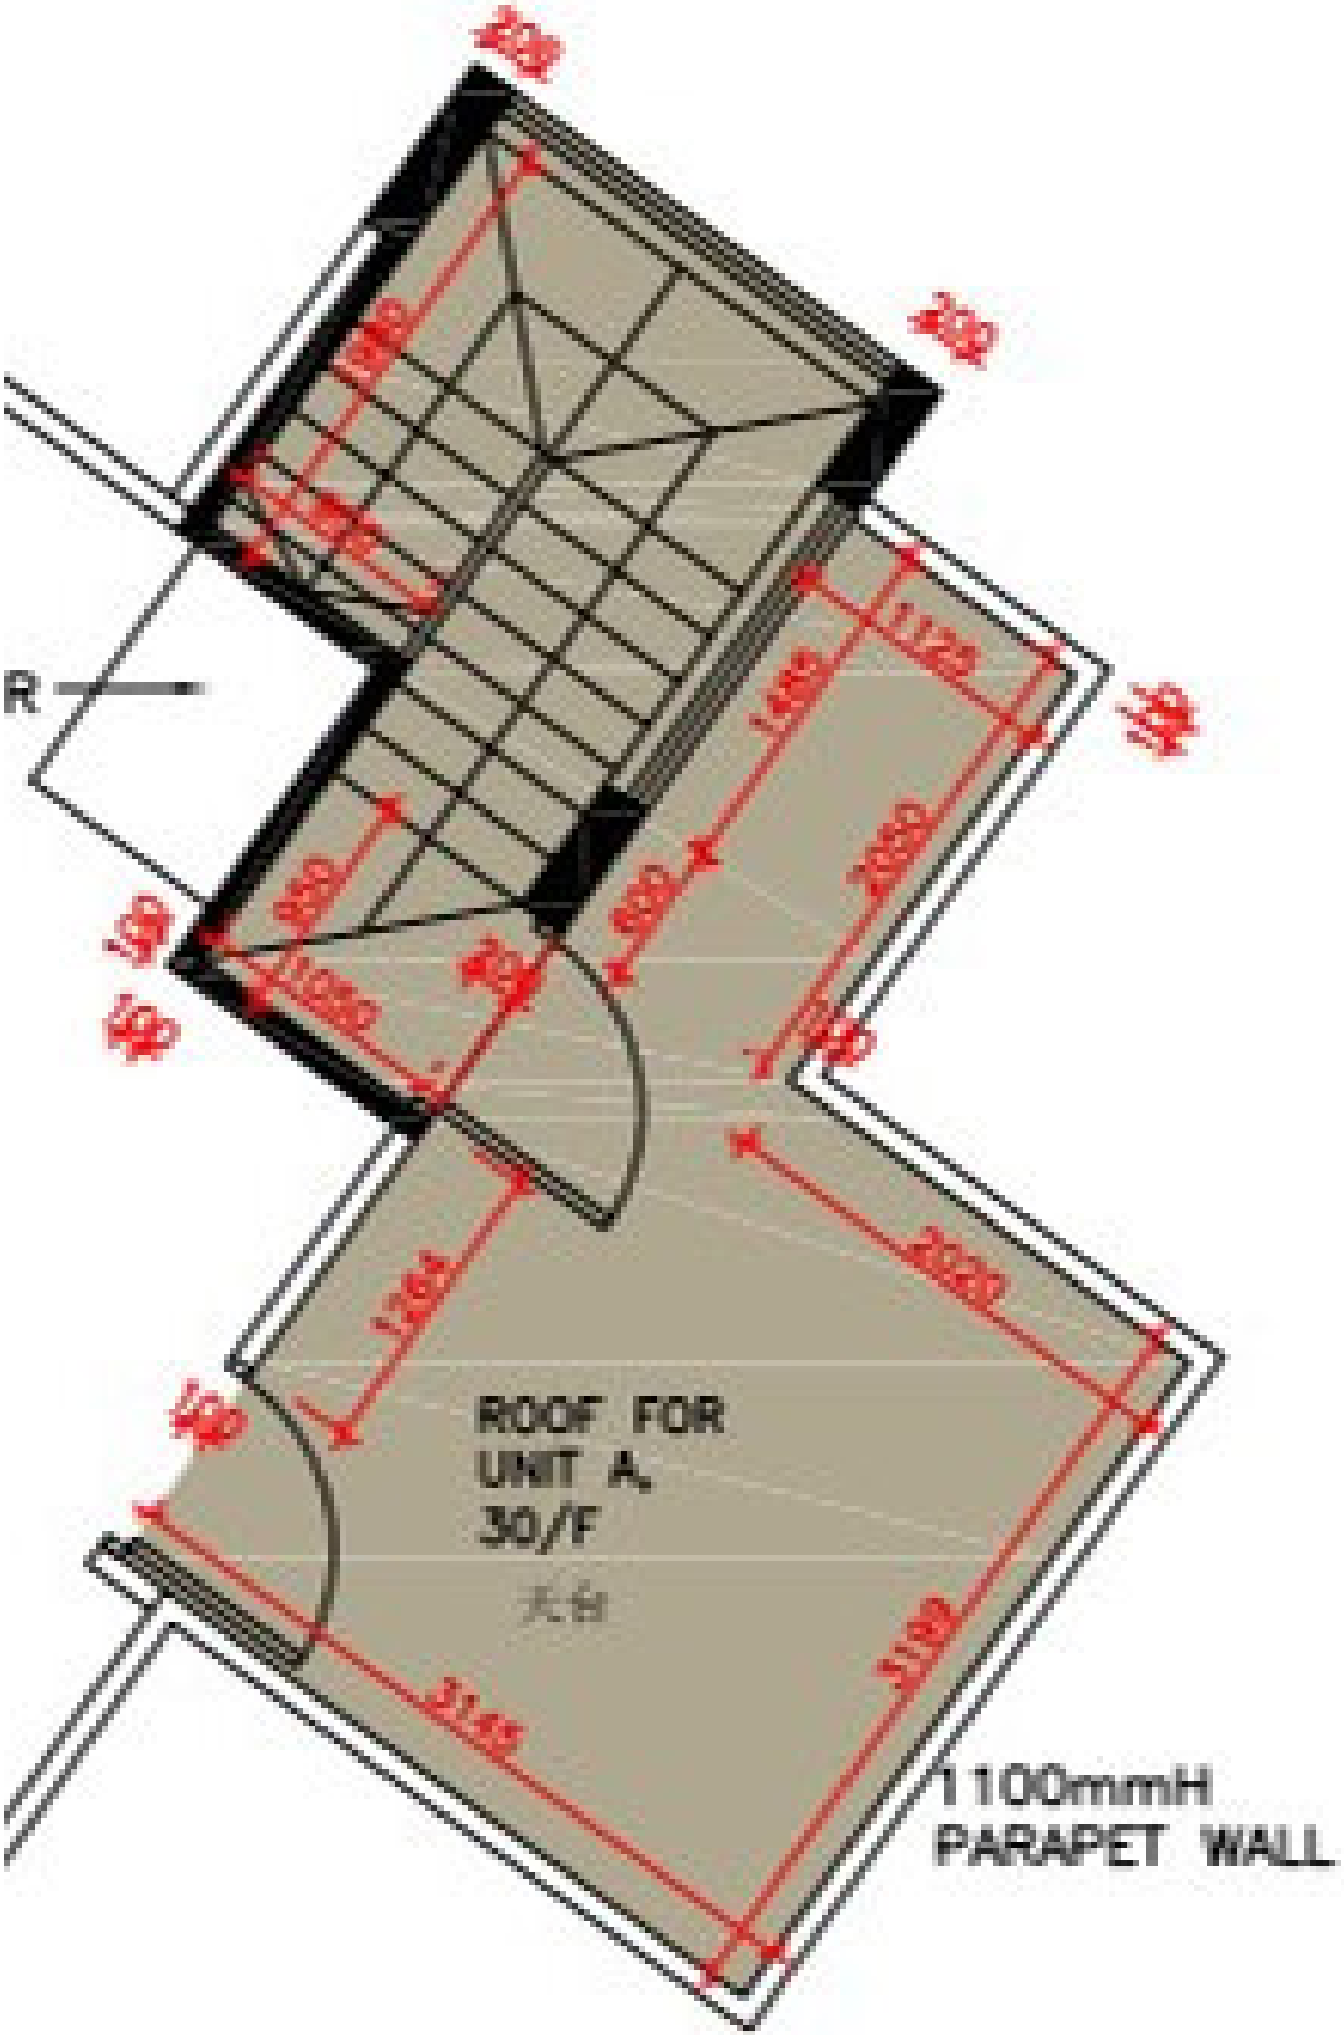
R
ROOF FOR
UNIT A,
30/F
1100mmH
PARAPET WALL